COMMERCIAL • RESIDENTIAL

CAST GLASS IMAGES

ARCHITECTURAL AND DECORATIVE GLASS

SHOWER ENCLOSURE

ORDERING GUIDELINES EXAMPLE

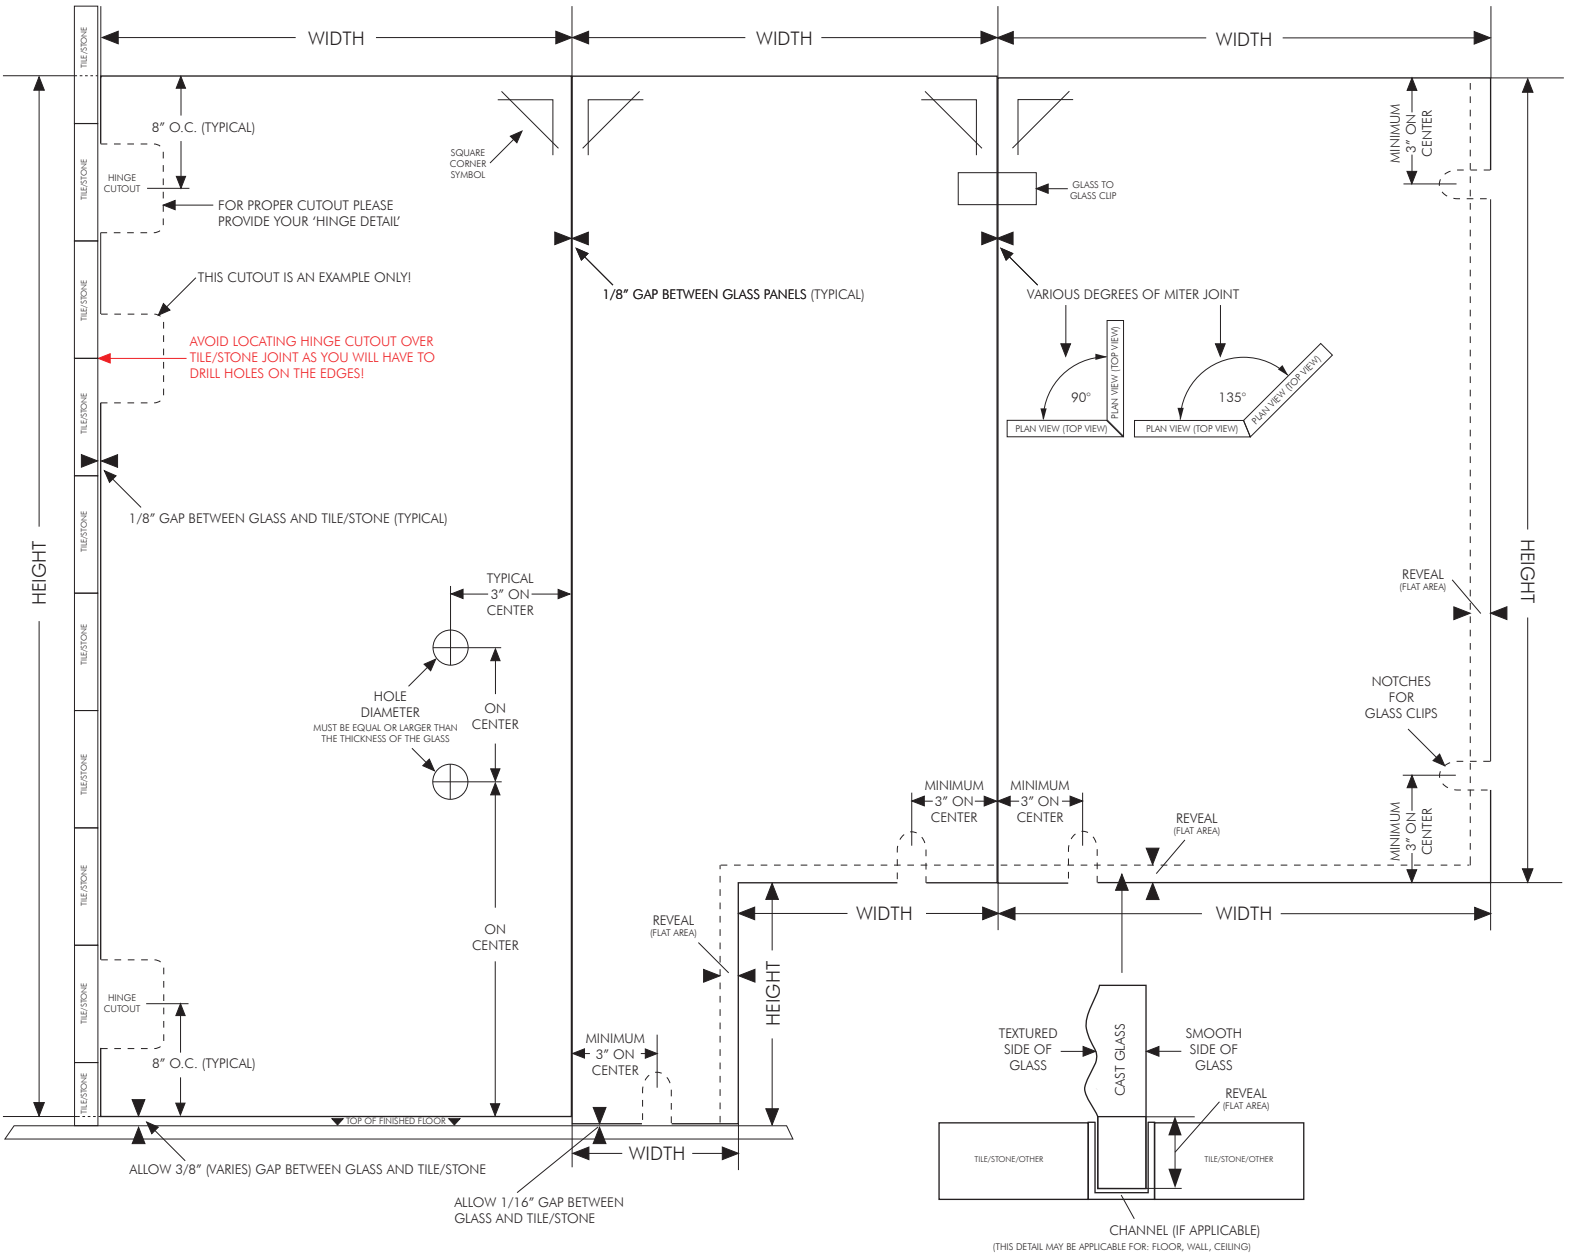

© 2014 CAST GLASS IMAGES INC.

850 ARMORLITE DRIVE • SAN MARCOS, CA 92069 • TOLL: (888) 658 8886 • FAX: (760) 744 0677

CASTGLASSIMAGES.COM • CSL #899399